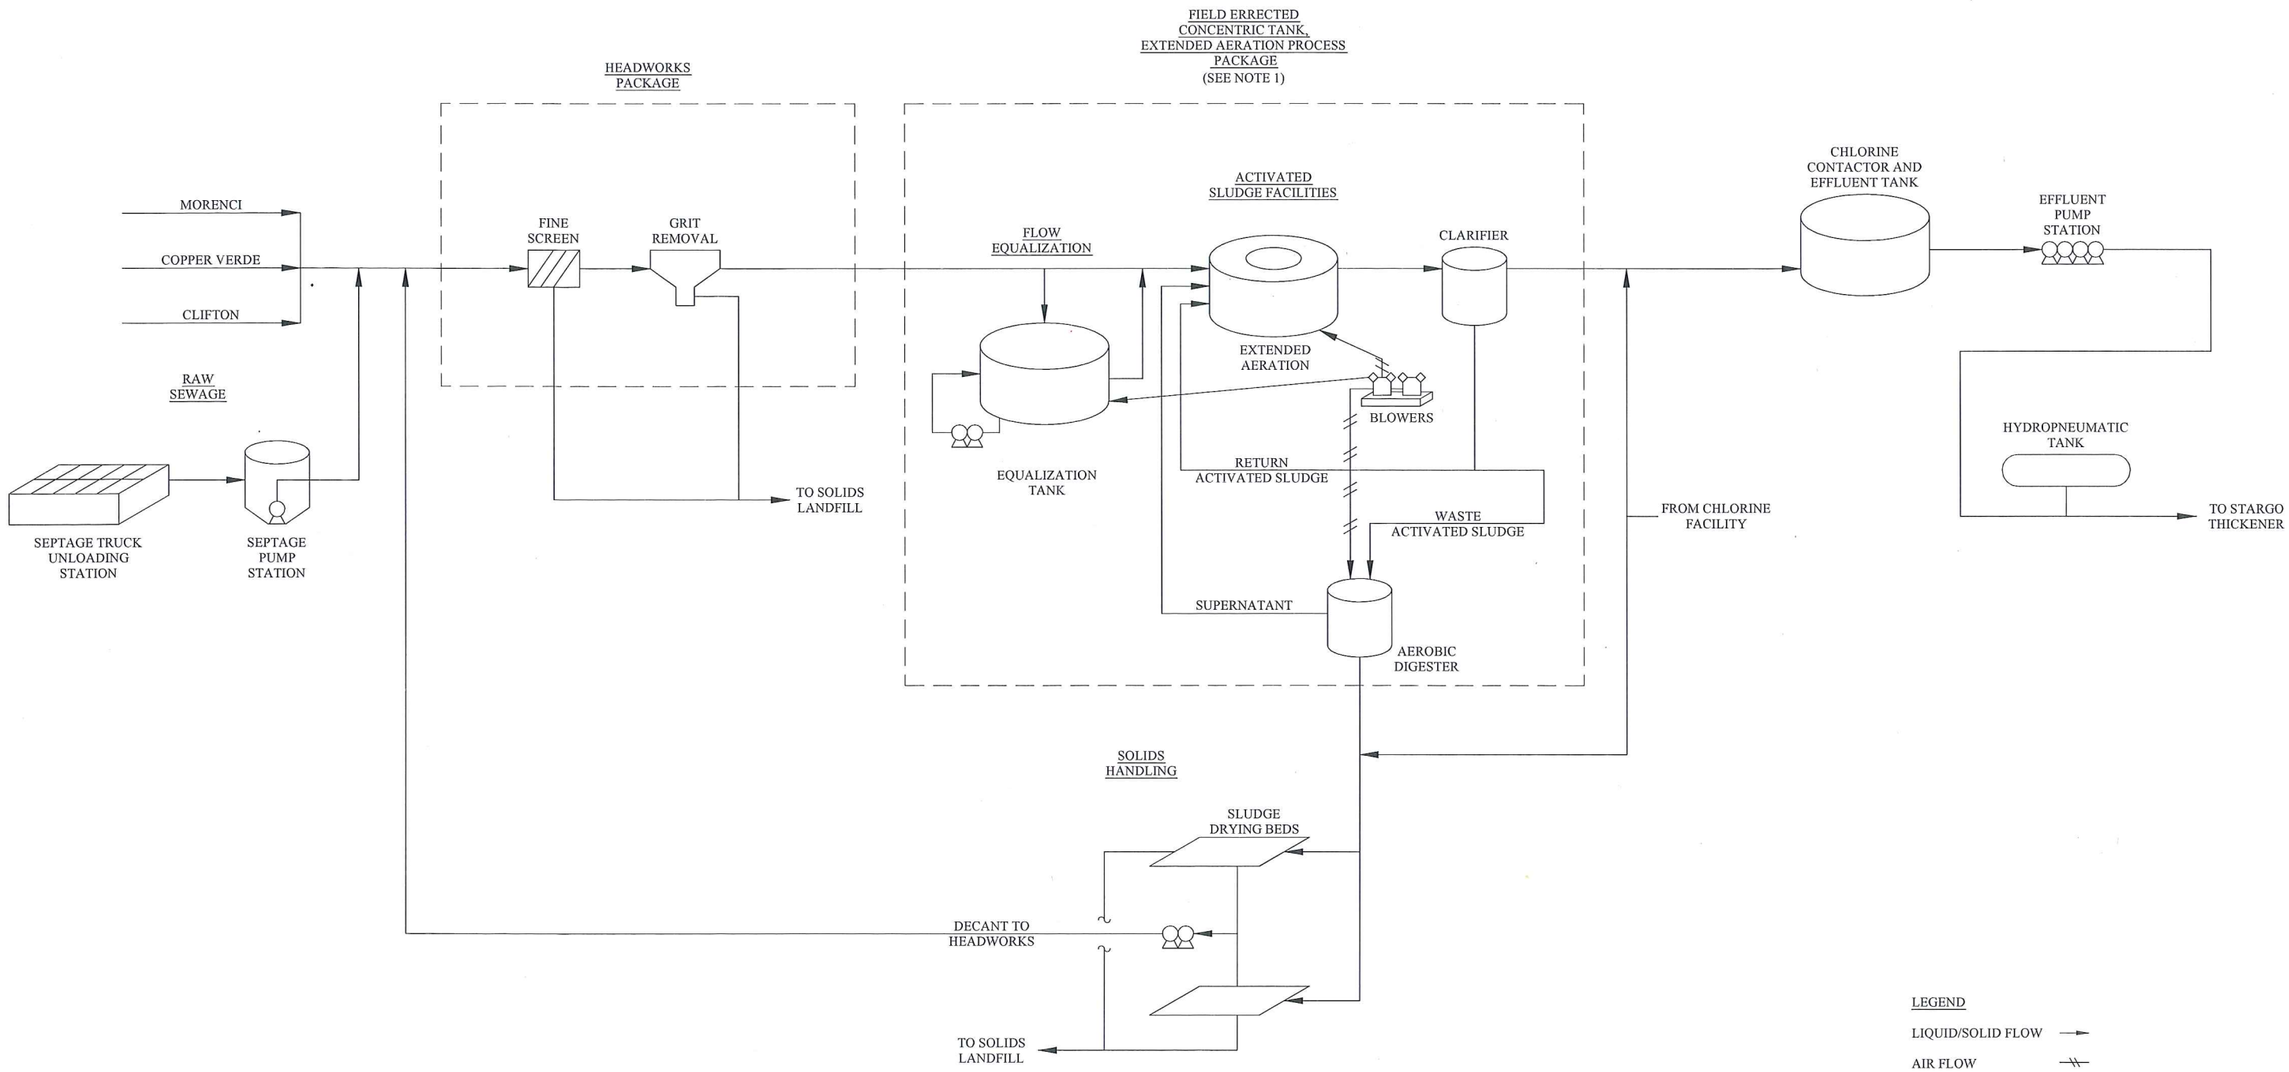

LEGEND

LIQUID/SOLID FLOW

AIR FLOW

PUMP

AIR BLOWER

NOTE

1. FIELD ERRECTED CONCENTRIC TANK, EXTENDED AERATION PROCESS PACKAGE IS SHOWN AS MULTIPLE COMPONETS FOR CLARITY. ALL PROCESSES SHOWN WITHIN PACKAGE OCCUR IN A SINGLE TANK.

FIGURE 2-2

REFERENCES		REFERENCES		REVISIONS				REVISIONS			
DWG. NO.	TITLE	DWG. NO.	TITLE	NO.	BY	DATE	DESCRIPTION	NO.	BY	DATE	DESCRIPTION

NOTICE
THIS IS A COMPUTER GENERATED DRAWING. ALL CHANGES HEREIN SHALL BE PERFORMED USING CADD ONLY. DO NOT CHANGE MANUALLY. THIS DRAWING IS THE PROPERTY OF AND EMBODIES PROPRIETARY INFORMATION BELONGING TO FMI CORPORATION AND MUST BE RETURNED IMMEDIATELY UPON REQUEST. IT MUST NOT BE COPIED IN WHOLE OR IN PART, NOR THE INFORMATION SHOWN THEREIN SHOULD NOT BE DISCLOSED TO THIRD PARTIES EXCEPT WITH THE WRITTEN PERMISSION OF FMI CORPORATION.

TOLERANCES (UNLESS OTHERWISE SPECIFIED)

FRACTIONS	DECIMALS	ANGLES
±	±	±

SCALE: AS NOTED	SHEET SIZE: ANSI D		
DRAWN BY: RKB	DATE: APRIL 2016	FREEPORT-McMoRAN COPPER & GOLD	DIVISION:
CHEK. BY: JAS	DATE: APRIL 2016		AREA:
ENG. BY: EC	DATE: APRIL 2016	MORENCI OPERATIONS	TITLE: GENERAL PROCESS FLOW DIAGRAM
APPR. BY:	DATE:		JOB NO.
			DWG. NO. 126-1-014
			CAD NO. 1261014
			REVISION:
			SHT. OF